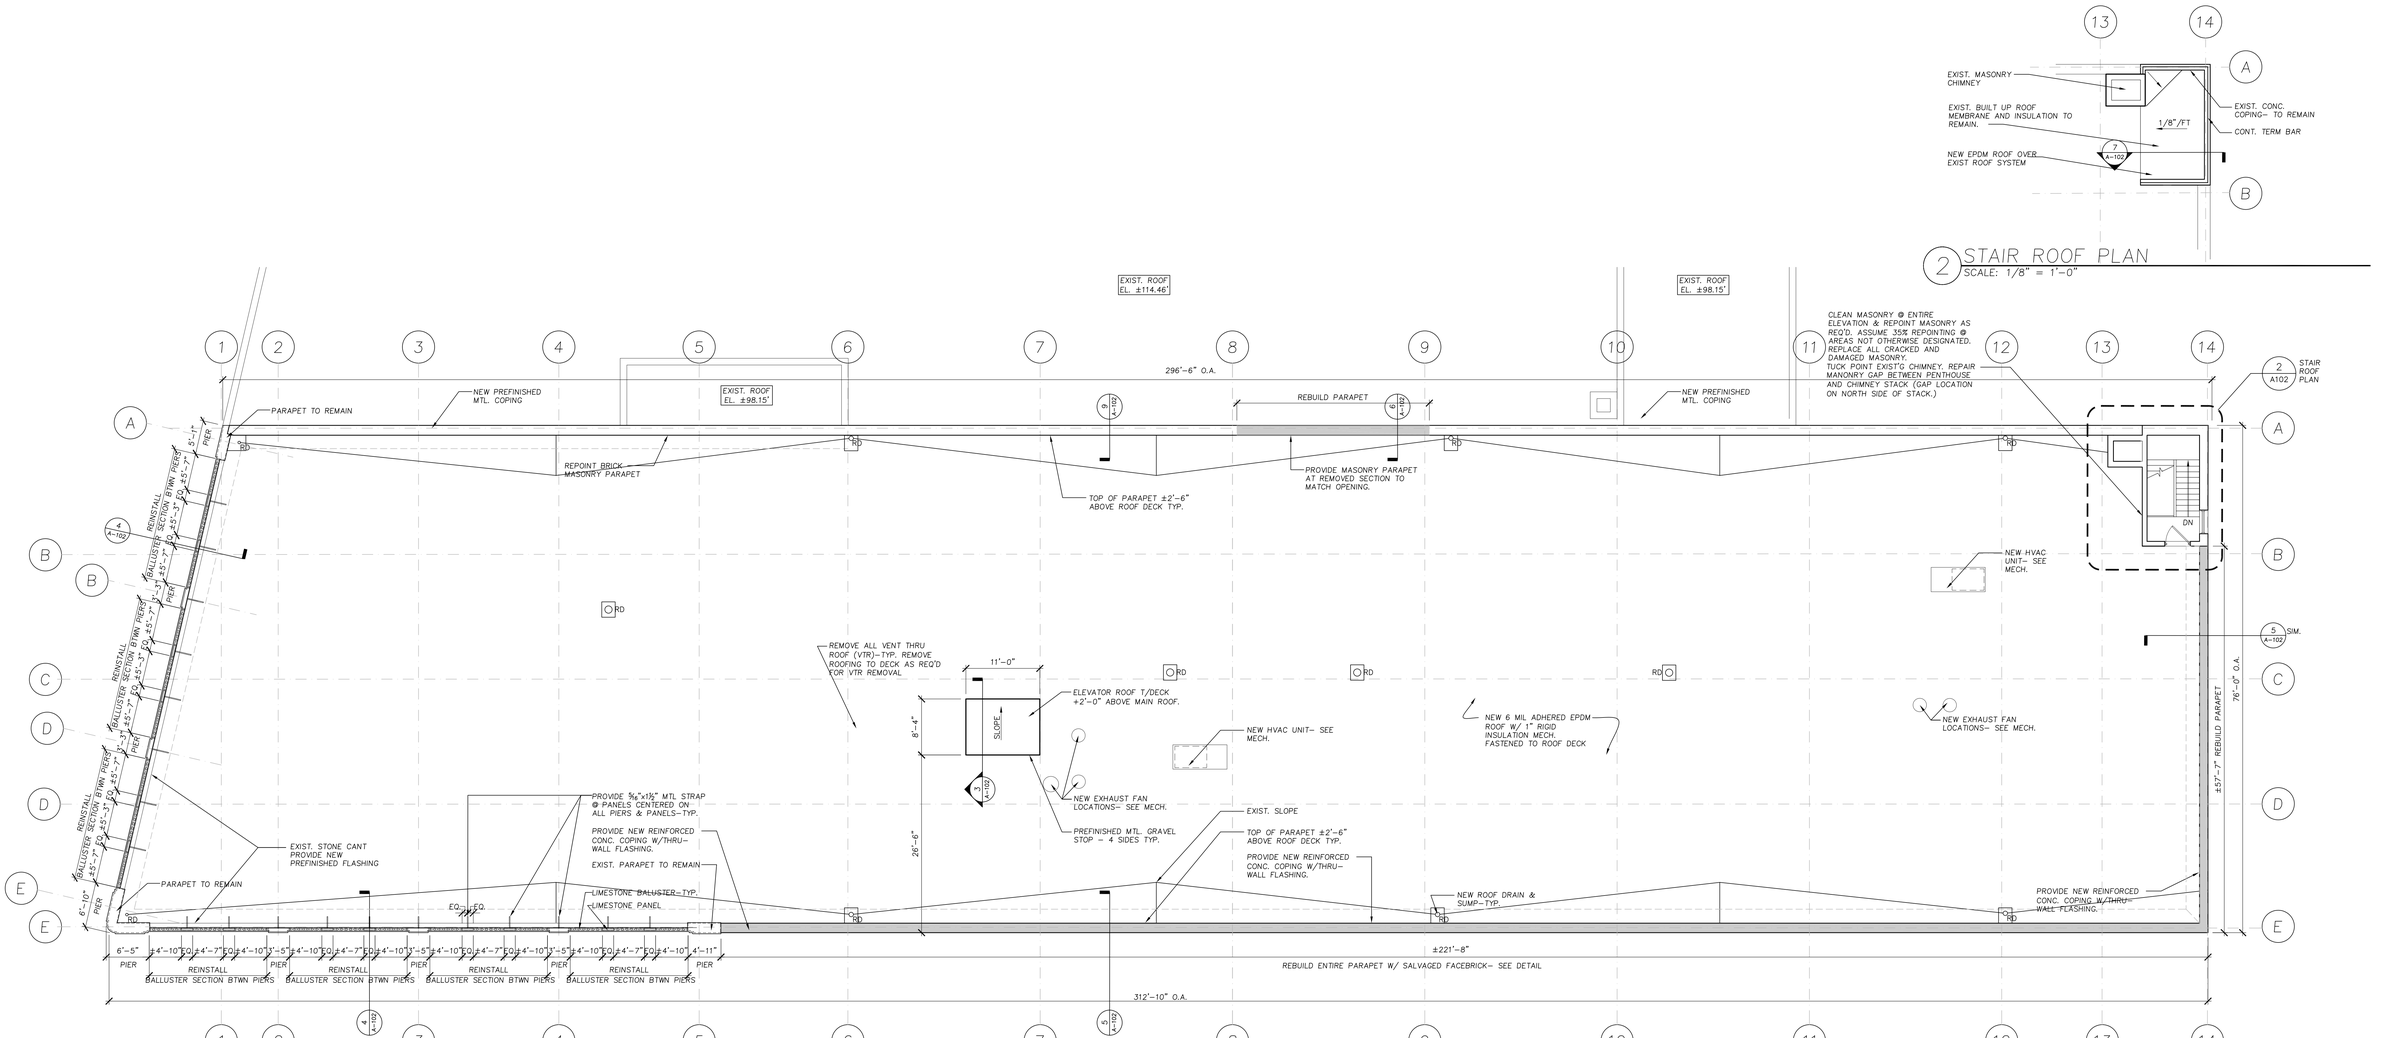

2 STAIR ROOF PLAN
SCALE: 1/8" = 1'–0"

1 ROOF PLAN
SCALE: 1/8" = 1'–0"

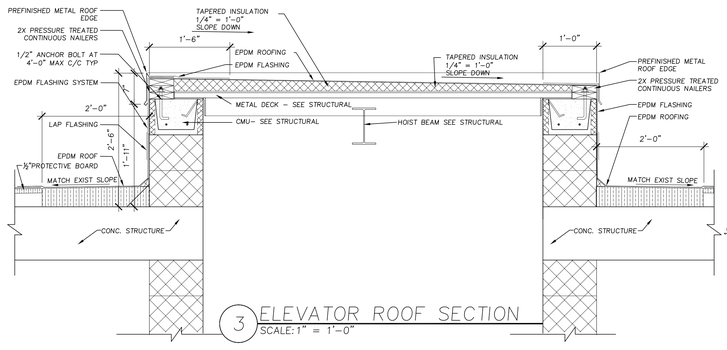

3 ELEVATOR ROOF SECTION
SCALE: 1" = 1'–0"

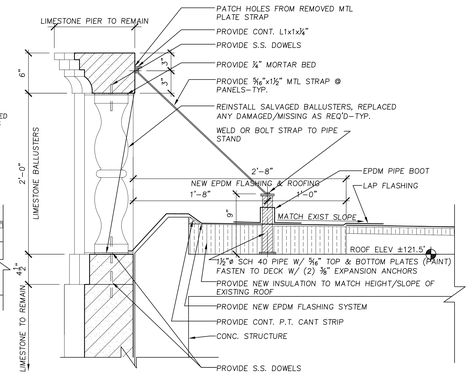

4 BALLASTER DETAIL
SCALE: 1 1/2" = 1'–0"

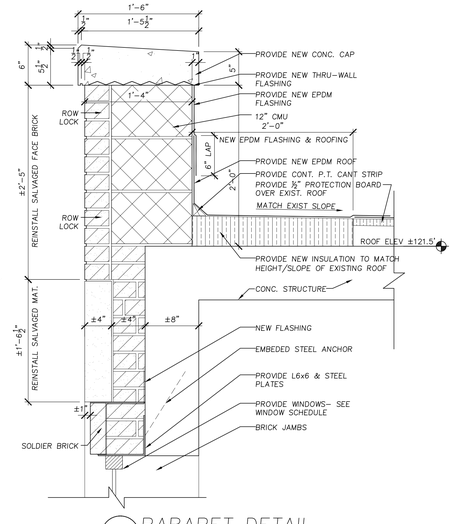

5 PARAPET DETAIL
SCALE: 1 1/2" = 1'–0"

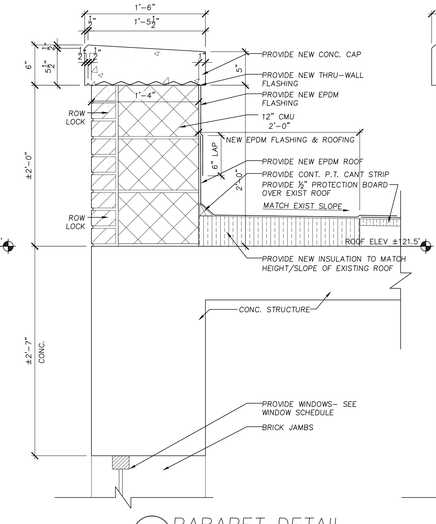

6 PARAPET DETAIL
SCALE: 1 1/2" = 1'–0"

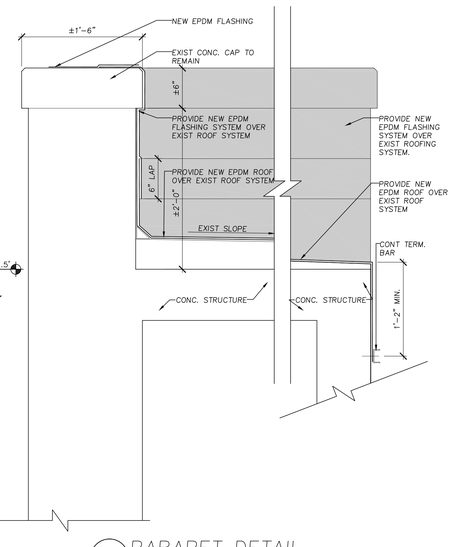

7 PARAPET DETAIL
SCALE: 1 1/2" = 1'–0"

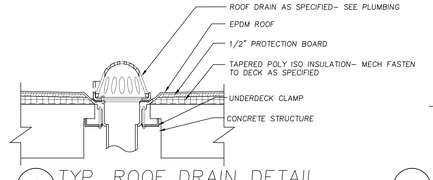

8 TYP. ROOF DRAIN DETAIL
SCALE: 1 1/2" = 1'–0"

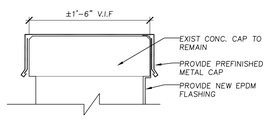

9 EXIST CAP TO REMAIN DETAIL
SCALE: 1 1/2" = 1'–0"

THE PACKARD BUILDING APARTMENTS
1325 MAIN STREET
BUFFALO, NEW YORK

REGAN Development
Suite 204
1055 Saw Mill River Road
Ardsley, NY 10502

HAMILTON
HOUSTON
LOWNIE
ARCHITECTS LLC
172 Allen Street
Buffalo, NY 14201
716.885.0743
F 716.885.6414
www.hhlarchitects.com

ROCHE & CO., LTD.
INTERIOR PLANNING AND DESIGN CONSULTANT
172 ALLEN STREET, BUFFALO, N.Y.

IBC ENGINEERING
M.E.P. ENGINEERING CONSULTANT
2495 MAIN STREET, SUITE 512, BUFFALO, N.Y.

L F ENGINEERING, PLLC
STRUCTURAL & CIVIL ENGINEERING CONSULTANT
200 JOHN JAMES AUDUBON PKWY, #104, BUFFALO, N.Y.

STOHL ENVIRONMENTAL
ENVIRONMENTAL ENGINEERING CONSULTANT
4169 ALLENDALE PARKWAY, NO. 100, BUFFALO, N.Y.

DRAWING TITLE:
ROOF PLAN

ISSUE DATE:
NOV. 2, 2007

SHEET NO:
A102

SCALE:
AS NOTED

PROJECT NO:
0522.4

ASME/CHINA

23445-DRS-001-5